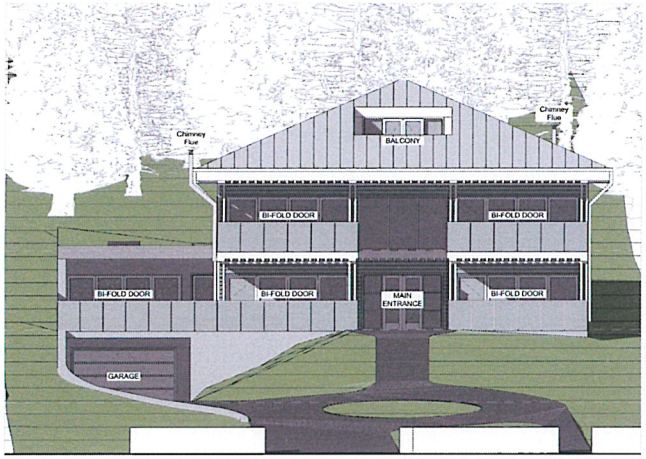

E-02 East Elevation 1:100

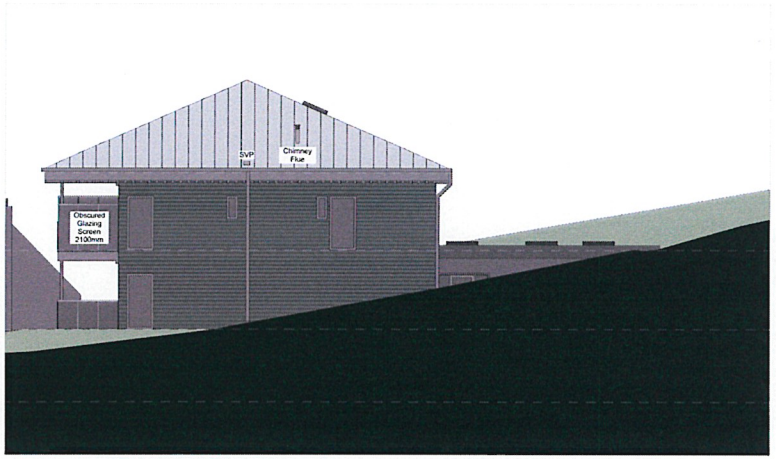

E-01 North Elevation 1:100

Roof Ridge 9.57m

Attic 6m

First Floor 3m

Ground Floor 0m

Basement -2.775m

TOWN & COUNTRY PLANNING (SCOTLAND) ACT 1997

APPROVED

Yvonne Baulk

Head Of Service
SUBJECT TO CONDITIONS

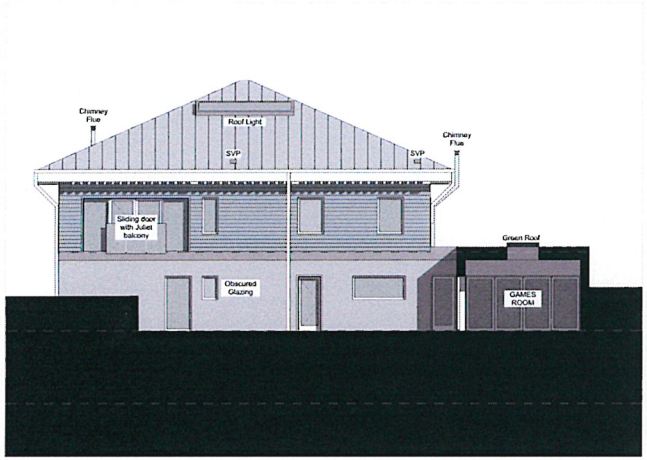

E-04 West Elevation 1:100

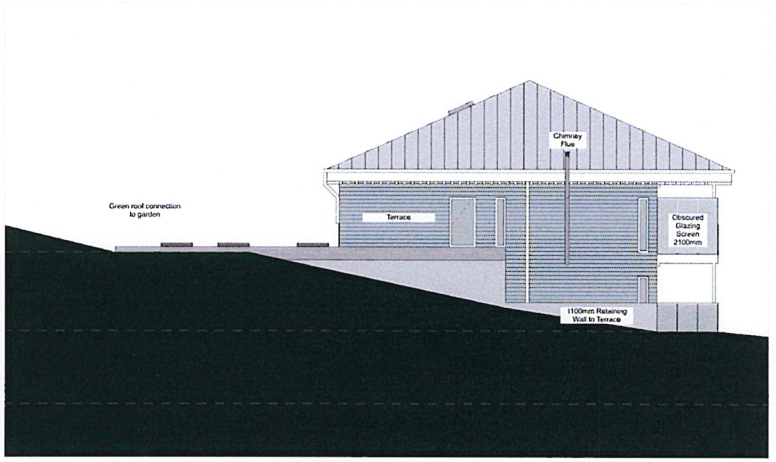

E-03 South Elevation 1:100

Roof Ridge 9.57m

Attic 6m

First Floor 3m

Ground Floor 0m

Basement -2.775m

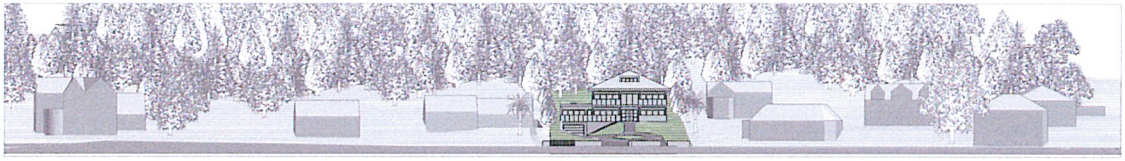

E-05 Street Elevation 1:500

MATERIAL FINISHES:

Roof: Zinc standing seam
Walls: Blue-grey weatherboard cladding
Retaining Walls: Concrete with white finish
Doors: White PVC
Windows: White PVC
Soffits/Eaves: White PVC
Rain Water Goods: White PVC
Chimney Flues: Stainless Steel

0 10m 20m 50m 100m
Scale 1:500 @ A1

0 5m 10m 20m
Scale 1:100 @ A1

A - Upper Terrace omitted and replaced with green roof. Door from Bedroom 1 replaced with window 24.05.23 - CF

PLANNING APPLICATION

Jewitt and Wilkie architects

De-La-Mer, Whiting Bay, Isle of Arran, KA27 8QH

Proposed Elevations

SCALE 1:100, 1:500 DATE 15.03.23

DRAWN BY CF CHECKED BY JJ

DRAWING NO. 3612_P_500_A

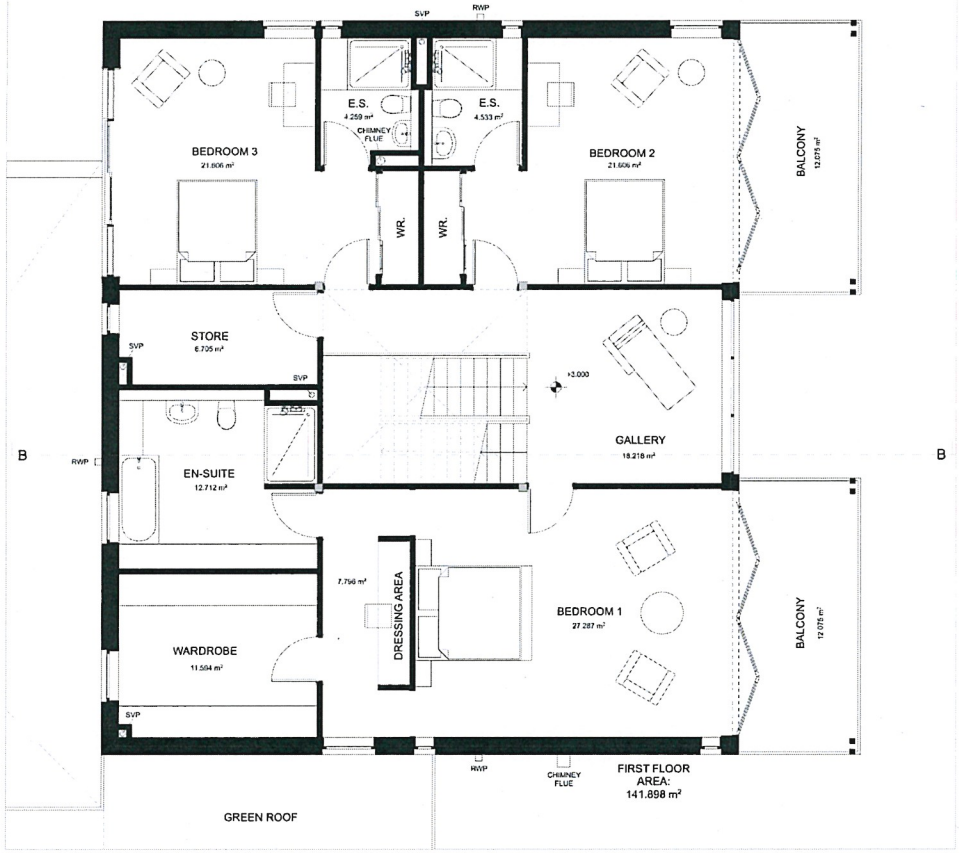

1. First Floor 1:50

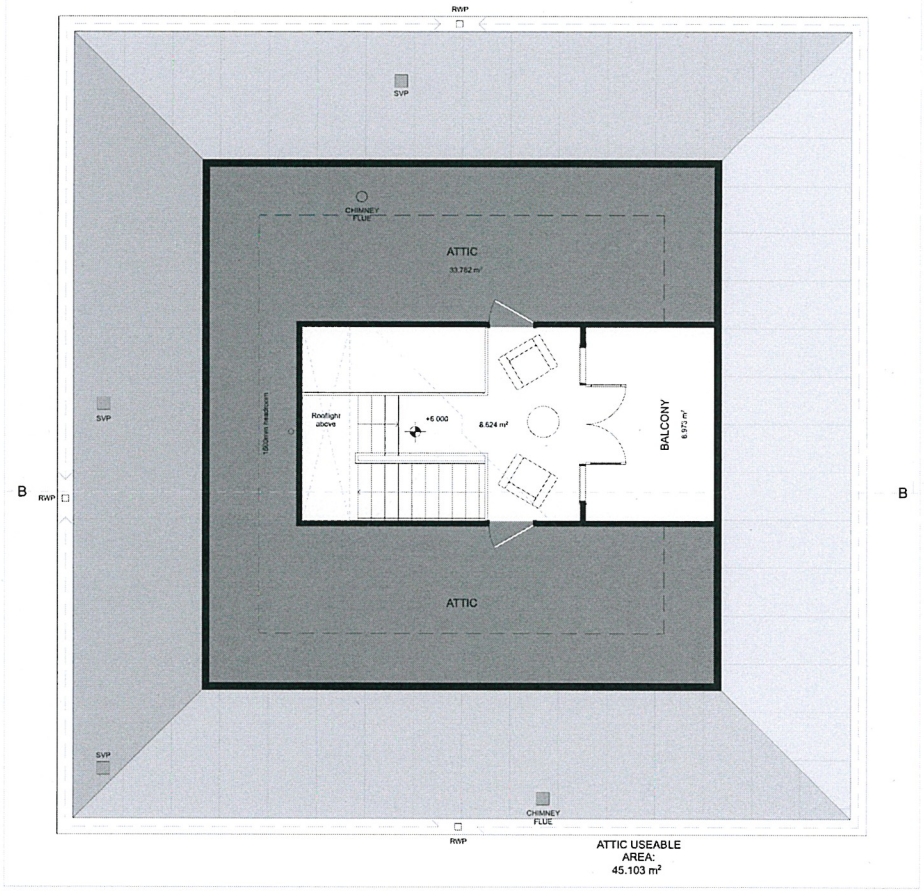

2. Attic 1:50

0 5m 10m 20m

Scale 1:50 @ A1

N

0 5m 10m 20m

Scale 1:100 @ A1

TOWN & COUNTRY PLANNING (SCOTLAND) ACT 1997

APPROVED

Yvonne Baulk

Head Of Service
SUBJECT TO CONDITIONS

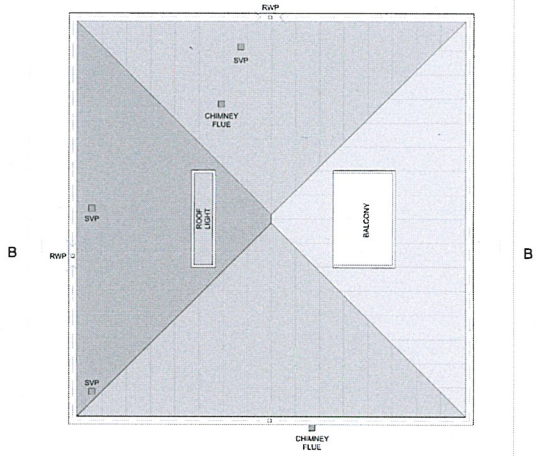

3. Roof Plan 1:100

A - Upper Terrace omitted and replaced with green roof. Door from Bedroom 1 replaced with window. 24.05.23 - CF

Jewitt and Wilkie architects

33 New City Road
Glasgow - G4 9JT
0141 332 4929
info@jewittarchitects.co.uk
www.jewittarchitects.co.uk

De-La-Mer, Whiting Bay, Isle of Arran, KA27 8QH

Proposed First Floor, Attic and Roof Plan

SCALE 1:50, 1:100 DATE 15.03.23

DRAWN BY CF CHECKED BY JJ

DRAWING NO. 3612_P_301_A

PLANNING APPLICATION

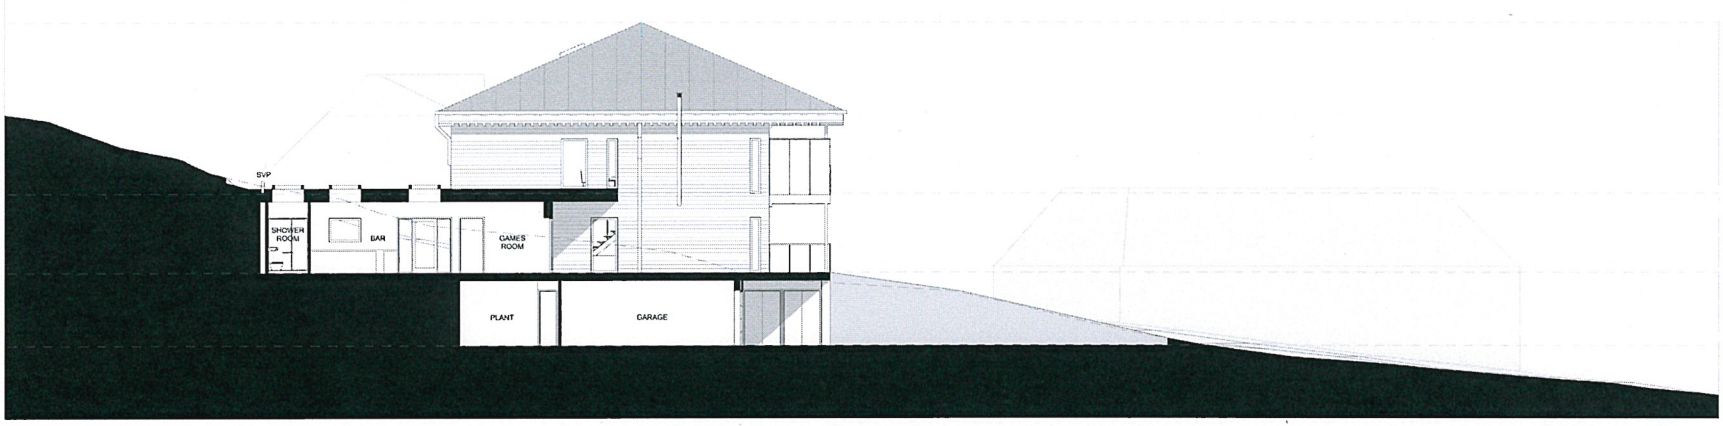

Roof Ridge 9.57m

Attic 6m

First Floor 3m

Ground Floor 0m

Basement -2.775m

Section A-A 1:100

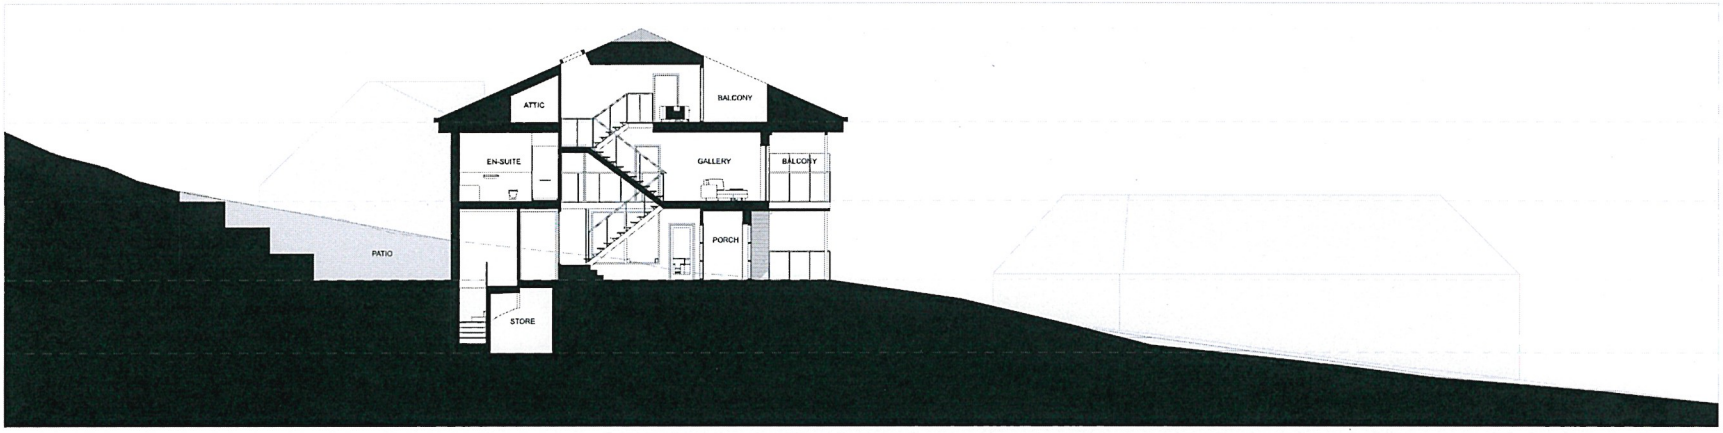

Roof Ridge 9.57m

Attic 6m

First Floor 3m

Ground Floor 0m

Basement -2.775m

Section B-B 1:100

0 5m 10m 20m

Scale 1:100 @ A1

Line of existing topography

TOWN & COUNTRY PLANNING (SCOTLAND) ACT 1997

APPROVED

Yvonne Baulk

Head Of Service
SUBJECT TO CONDITIONS

A - Upper terrace omitted and replaced with green roof. Door from Bathroom 1 replaced with window. Line of existing topography added. 24.05.23 - CF

Jewitt and Wilkie architects
39 New City Road
Glasgow G4 9JT
0141 332 4929
info@jewittwilkiearchitects.co.uk
www.jewittwilkiearchitects.co.uk

De-La-Mer, Whiting Bay, Isle of Arran, KA27 8QH

Proposed Sections

SCALE 1:100 DATE 15.03.23

DRAWN BY CF CHECKED BY JJ

3612_P_400_A

PLANNING APPLICATION