Towans View
Connor Downs
Hayle
TR27 5FH

40% Shared ownership
£112,000

- 40% SHARED OWNERSHIP - FULL MARKET VALUE £280,000
- SECTION 106 CRITERIA - APPLICANTS MUST HAVE A LOCAL CONNECTION
- MONTHLY RENT £373.64 PLUS MONTHLY SERVICE CHARGES AND BUILDING INSURANCE £36.52
- AFFORDABILITY CHECKS TO BE COMPLETED BY OUR INHOUSE MORTGAGE ADVISOR
- CLOSE TO NORTH COAST BEACHES
- DOUBLE GLAZING AND MODERN AIR SOURCE HEAT PUMP
- STAIRCASING AVAILABLE UPTO 100%
- POPULAR VILLAGE LOCATION
- IDEAL FAMILY HOME
- SCAN QR FOR MATERIAL INFORMATION

Millerson
millerson.com

Tenure - Leasehold

Council Tax Band - B

Floor Area - 793.00 sq ft

3

1

1

C73

Property Description

Welcome to this charming family house located in the desirable area of Towans View, Connor Downs and offered on a shared ownership basis with a 40% share. This delightful property boasts light accommodation that briefly comprises entrance hall, lounge, kitchen/diner, down stairs cloakroom/WC. and on the first floor there is a landing, two double bedrooms and a single bedroom and family bathroom.

One of the standout features of this property is the enclosed rear garden, offering great outdoor space ideal for children, pets or alfresco dining.

Additionally, the property is equipped with an air source heat pump, promoting energy efficiency and providing a sustainable heating solution. This modern amenity is not only environmentally friendly but also contributes to lower energy bills.

Situated in a popular village with local primary school general stores, public house, garages, and is conveniently located close to the stunning North Coast, allowing for easy access to beautiful beaches and scenic coastal walks.

Location

Towans View is centrally located in the village of Connor Downs, a friendly and well-connected spot in west Cornwall. The village has a relaxed, community feel, with a petrol station with a local shop, pub, primary school, as well as a WI Hall and the popular Trevaskis Farm shop and restaurant, making it a convenient and well-served place to live day to day. Its position just off the A30 also means it's easy to get around, whether you're heading further into Cornwall or commuting nearby. One of the real highlights of living here is how close you are to the coast. Gwithian Beach is only a short drive or bus ride away and is known for its wide, golden sands, rolling dunes, and popular surf conditions. It's also a fantastic spot for walks and sunsets, with sweeping views across the bay towards the iconic Godrevy Lighthouse sitting on its rocky headland just offshore. The nearby town of Hayle adds to the appeal, offering a good range of shops, supermarkets, and places to eat, as well as a train station for easy travel further afield. Hayle's harbour and long sandy beaches make it a lovely place to spend time, and having it so close by gives you the best of both a quiet village setting and easy access to everything you might need.

Hallway

Front door opening into the hallway, a welcoming first impression with neutral decor and a practical coat rack offering ample space for outerwear. The carpeted staircase ascends to the upper floor, with a doorway leading through to the living room.

Living Room

This cosy living room with light neutral walls and fitted carpet while a large window fills the room with natural light and overlooks the front garden. The room offers a versatile and inviting space for relaxation and socialising. TV ariel points and ample power points.

Kitchen

The kitchen is well-equipped with light wood units and dark worktops that create a neat, practical workspace, tiled splash back, matching wall mounted units. Appliances include an integrated oven, hob, and a freestanding fridge-freezer, with space for a washing machine. Window above the sink brings in natural light, overlooking rear garden, door to:

Rear Hallway

A rear hallway with door to rear garden and door to:

Downstairs Cloakroom

The downstairs cloakroom with a close coupled toilet and washbasin with white fixtures contrasted by a dark painted wall behind. There is space for a washing machine, making it a practical utility area as well. The light flooring continues the fresh and clean feel of this room.

Landing

A spacious landing with airing cupboard and access to loft space, wall mounted radiator.

Bathroom

The family bathroom combines white tiles with a navy blue accent wall, creating a crisp and modern look. It includes a full-sized bath with a shower overhead, a pedestal sink, and a toilet. A frosted window allows natural light to enter, wall mounted radiator, extractor fan.

Bedroom One

The main bedroom with a deep blue accent wall adds warmth and depth, contrasting with the otherwise white walls, built in wardrobe, double glazed window to front aspect. Panelled radiator and ample power points.

Bedroom Two

Bright bedroom with window overlooks the outside and rear garden, panelled radiator and ample power points.

Bedroom Three

Double glazed window to rear aspect, panelled radiator, ample power points.

Rear Garden

The rear garden is enclosed by wooden fencing, offering a private outdoor space with a lawn bordered by a paved patio area, perfect for seating or dining outdoors. A practical garden shed provides storage, and the space is ideal for relaxing or enjoying family activities in a secure setting.
Front garden is open with lawn area, path to front door.
Location for air source heat pump.

Agents Note

Affordable Homes Programme (SOAHP) 2016 to 2021.
OFFICIAL
Your monthly payments to the landlord
Total monthly payment to the Landlord
(rent + all charges)
If you buy a 40% share, the rent will be £373.64 a month.
Your total monthly payment for the rent and other charges described below will be:
£425.02 a month
You'll need to budget for your other costs of owning a home, which are not included in the monthly payment to the landlord. For example, mortgage repayment, contents insurance, Council Tax, gas and electricity, and water.
Estate charge
The initial annual estate charge for your property is £214.20, though payments are typically made monthly at £17.85 a month. The charges are based on estimated cost calculations. This initial annual estate charge is for the period 01/04/2026 – 31/03/2027
The estate charge is for grounds maintenance and utilities.
The estate charge will continue to be payable if you reach 100% ownership.
The estate charge is not included in the service charge. Estate charges may go up or down.
Buildings insurance
£18.67 a month
The buildings insurance is not included in the service charge.
Management fee
£14.86 a month
The management fee is payable to Ocean Housing Limited.
The management fee is for procuring, administering and managing services.
The management fee is not included in the service charge.
If you buy a 40% share, the share purchase price will be £112,000 and the rent will be £373.64 a month.
If you buy a larger share, you'll pay less rent. The table below shows further examples.
Share Purchase Price
Monthly rent
25%
£70,000
£467.05
30%
£84,000
£435.91
40%
£112,000
£373.64
50%
£140,000
£311.37
60%
£168,000
£249.09
70%
£196,000
£186.82
75%
£210,000
£155.68
The percentage share and rent amount will change depending on the amount you can afford. You'll receive a worked example after a financial assessment.
Property Value = £280,000
Share being purchased = 40%
Rent to be paid = £373.64 / month
Unsold equity = 60%
Unsold equity= £168,000 (60% of £280,000)

LOCAL NEEDS CRITRIA: all buyers must be have been a permanent resident for at least three continuous years in either the Primary area (Connor Downs, or the Secondary Area" means the parish(es) of Camborne, Crowan, Hayle and
St Erth which have a boundary adjoining the Primary Area and which are
within the County.

ALL DOCUMENTS RELATED TO THIS HOUSE CAN BE SENT TO ANY INTERESTED PARTY.
A full financial assessment to ensure that the property is affordable and sustainable for you is needed before viewings can be arranged. Independent AIP's not acceptable. Our financial assessments are carried out by Delta Mortgages. For more information please contact our office on 01736 754115.

Services

Mains Water, Electricity, Mains drainage, Mains Gas. Council Tax band 'B'

Directions

From our office turn left and proceed out of Hayle. At the Carwin Rise roundabout take the second exit towards Connor Downs. Continue up the hill and you will enter the village. Go past the WI Hall and petrol garage on your left, take the 3rd turning on your left and take the next right turn and left again. The property will soon be seen on your left hand side and the end of the Cul-du-sac.

Material Information

Verified Material Information
Costs and tenure
Tenure: Leasehold
Lease length: 86 years remaining (99 years from 2013)
Service charge: £616/year
Shared ownership: 40% owned
Council tax band: B
EPC rating: C
The building
Mid-terrace house, standard construction
3 bedrooms, 1 bathroom, 1 reception
Accessibility adaptations: Level access and Wide doorways
Services
Mains electricity
Mains water
Mains foul drainage
Mains surface water drainage
Electricity central heating
Heating features: Double glazing and air source heat pump
Broadband: FTTP (Fibre to the Premises)
Mobile coverage: O2 good, Vodafone great, Three good, EE great
Parking: Private and Allocated
Not in a controlled parking zone
No disabled parking available
Risks and restrictions
Not a listed building
Not in a conservation area
No tree preservation order
Title register restrictions (CL303653):
- The lease prohibits or restricts transfers and other dealings with the property. The precise requirements are set out in the lease.
- Before a transfer or other change of ownership can be registered, a certificate must be provided confirming that clause 3.21 of the lease has been complied with.
Non-coal mining area: yes

All information is provided without warranty. Contains HM Land Registry data © Crown copyright and database right 2021. This data is licensed under the Open Government Licence v3.0.

The information contained is intended to help you decide whether the property is suitable for you. You should verify any answers which are important to you with your property lawyer or surveyor or ask for quotes from the appropriate trade experts: builder, plumber, electrician, damp, and timber expert.

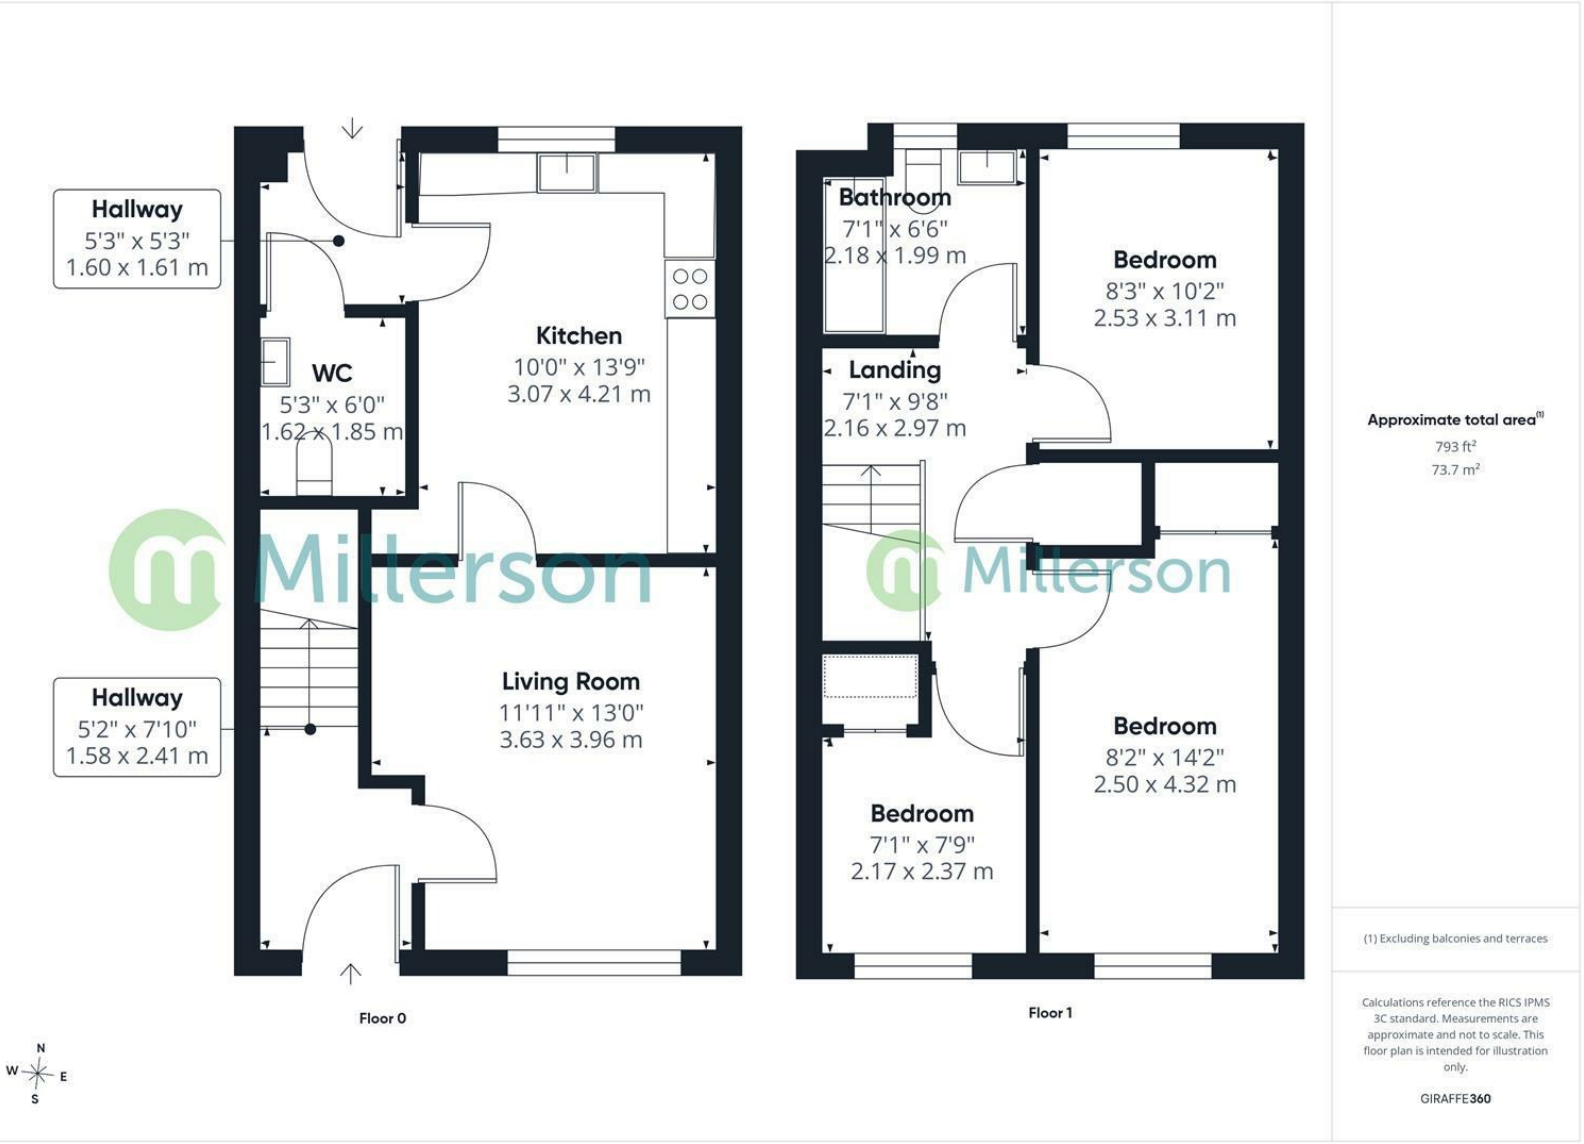

Approximate total area[1]

793 ft²

73.7 m²

(1) Excluding balconies and terraces

Calculations reference the RICS IPMS 3C standard. Measurements are approximate and not to scale. This floor plan is intended for illustration only.

GIRAFFE360

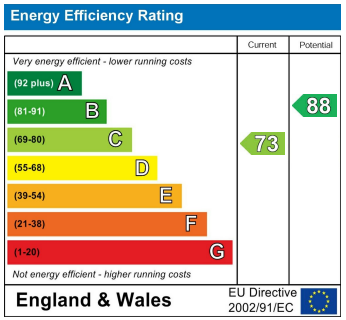

Needing To Sell?

Are you interested in this property but aren't currently in a proceedable position?

Don't Panic!

Contact Us On The Details Below To Arrange A Valuation

Here To Help

Millerson Estate Agents
50 Fore Street
Hayle
Cornwall
TR27 4DY
E: hayle@millerson.com
T: 01736 754115
www.millerson.com

Scan QR Code For Material Information

Scan me!

Millerson
millerson.com