


19 Hallsfield Road, Warrington, WA2 8DL

£150 Per Month

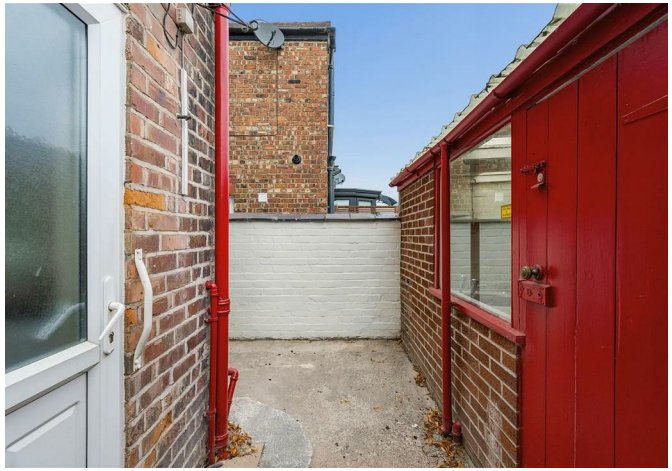







19 Hallsfield Road, Warrington, WA2 8DL

£150 Per Month

This well-proportioned two-bedroom terraced home is ideally located in the popular Orford area of Warrington, directly opposite Orford Park.

The property offers two good-sized double bedrooms, making it an ideal home for a couple, small family or professional tenants. Two reception rooms and a fitted kicthen to the ground floor , along with a garage, The location provides easy access to local amenities, schools, green spaces and public transport links, with Warrington town centre also within easy reach.

With Orford Park right on the doorstep and a convenient location for everyday amenities and commuting, this is a great opportunity to rent a well-located two-bedroom home.

Please note water bills are included in the rental figure.

Description









Council Tax Band: B

Floor Plans

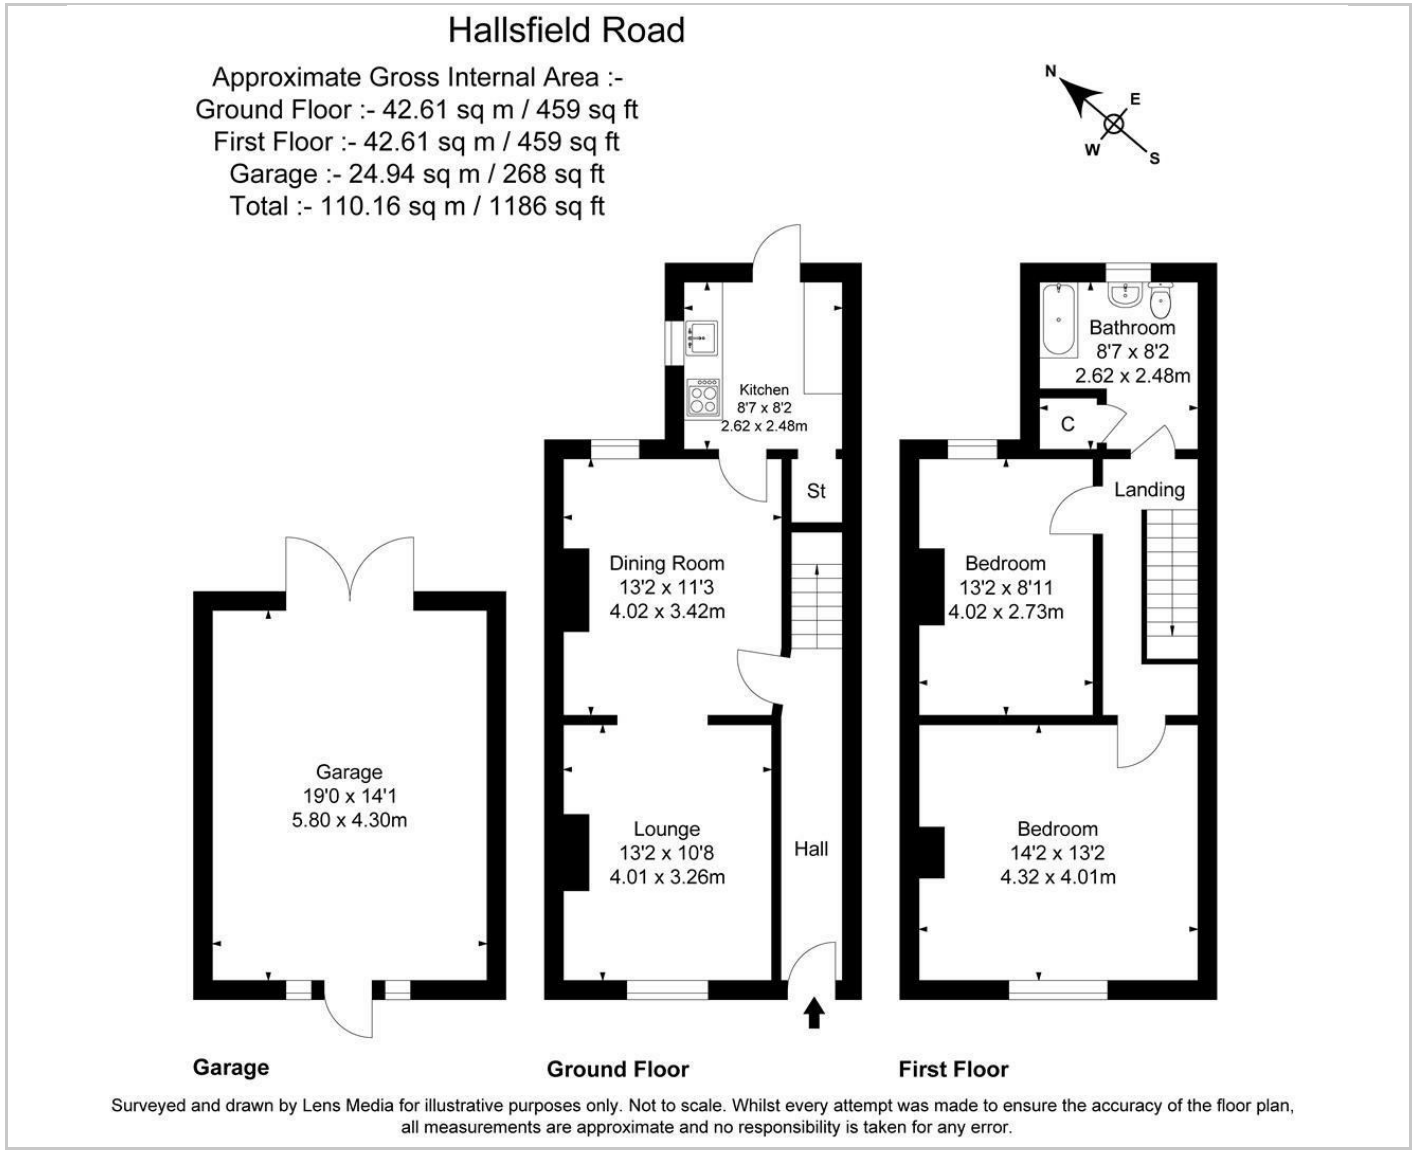


Surveyed and drawn by Lens Media for illustrative purposes only. Not to scale. Whilst every attempt was made to ensure the accuracy of the floor plan, all measurements are approximate and no responsibility is taken for any error.

Area Map

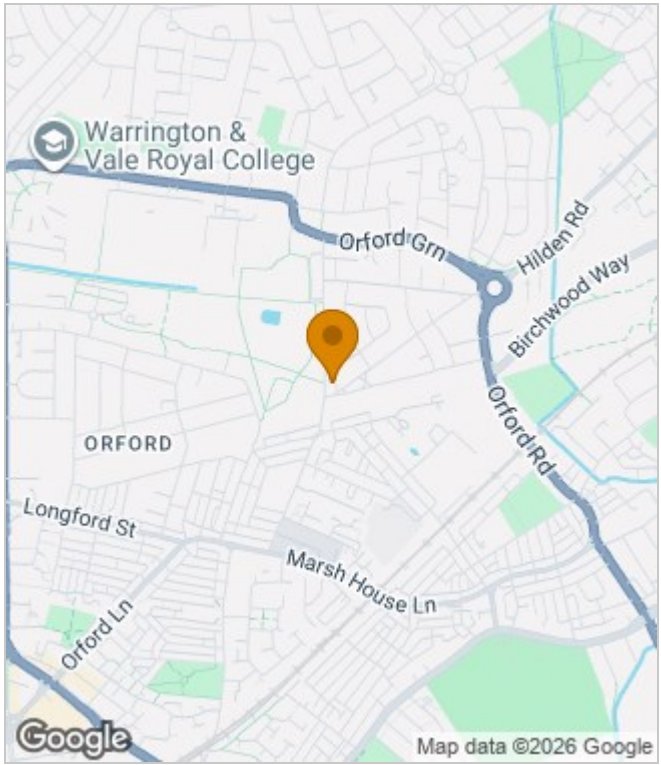

Energy Performance Graph

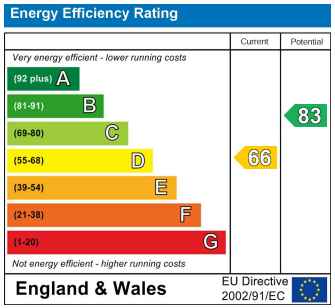

These particulars, whilst believed to be accurate are set out as a general outline only for guidance and do not constitute any part of an offer or contract. Intending purchasers should not rely on them as statements of representation of fact, but must satisfy themselves by inspection or otherwise as to their accuracy. No person in this firms employment has the authority to make or give any representation or warranty in respect of the property.

10 Eagle Brow, Lymm, Warrington, Cheshire, WA13 0LJ
Tel: 01925 210 250 Email: info@declanjames.co.uk www.declanjames.co.uk